11/24/2021 2:39:06 PM

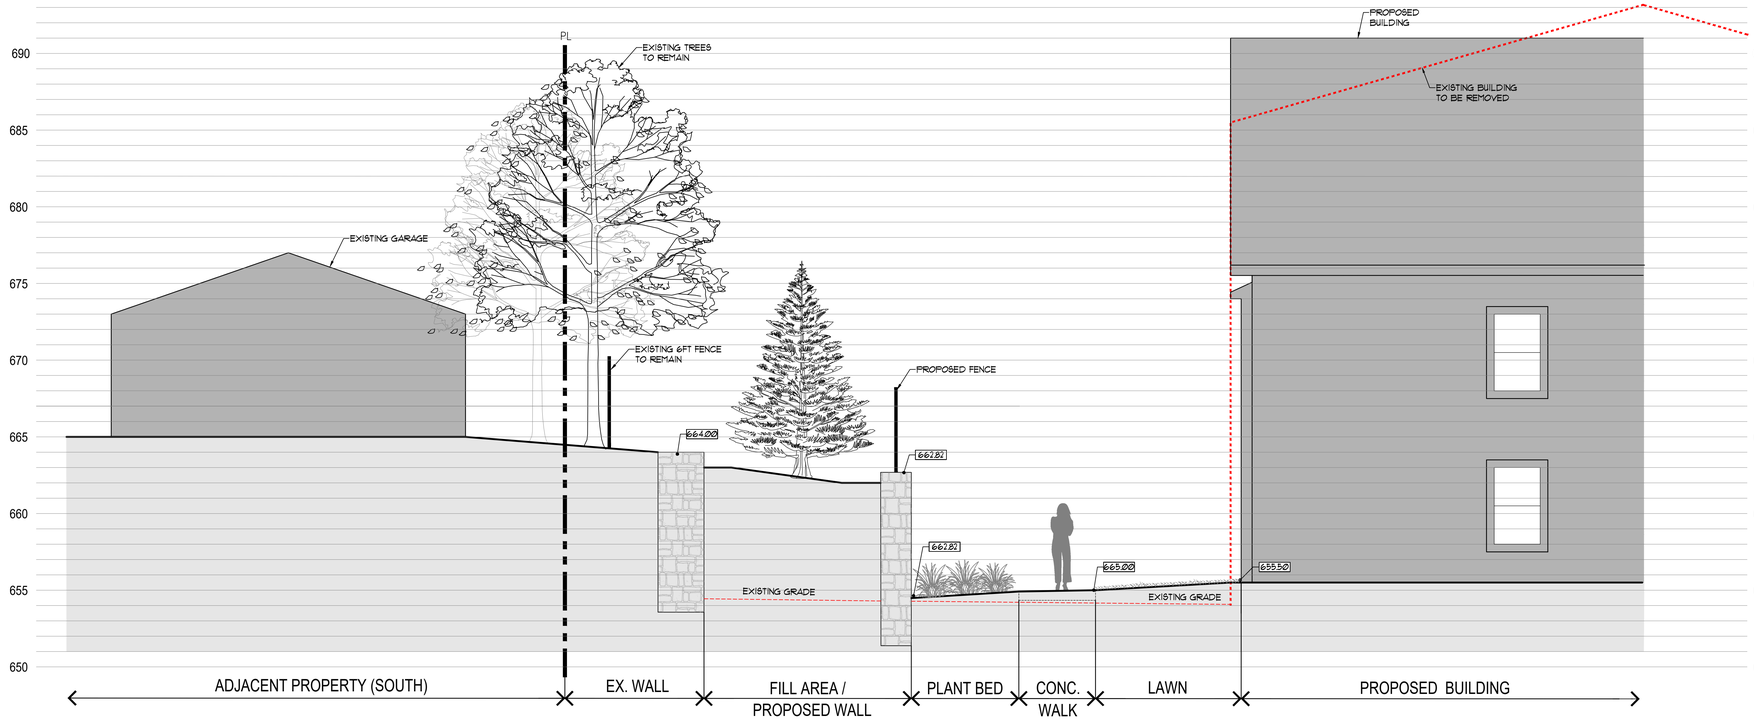

2 L4.10 **SECTION A**
SCALE 1" = 4'-0"

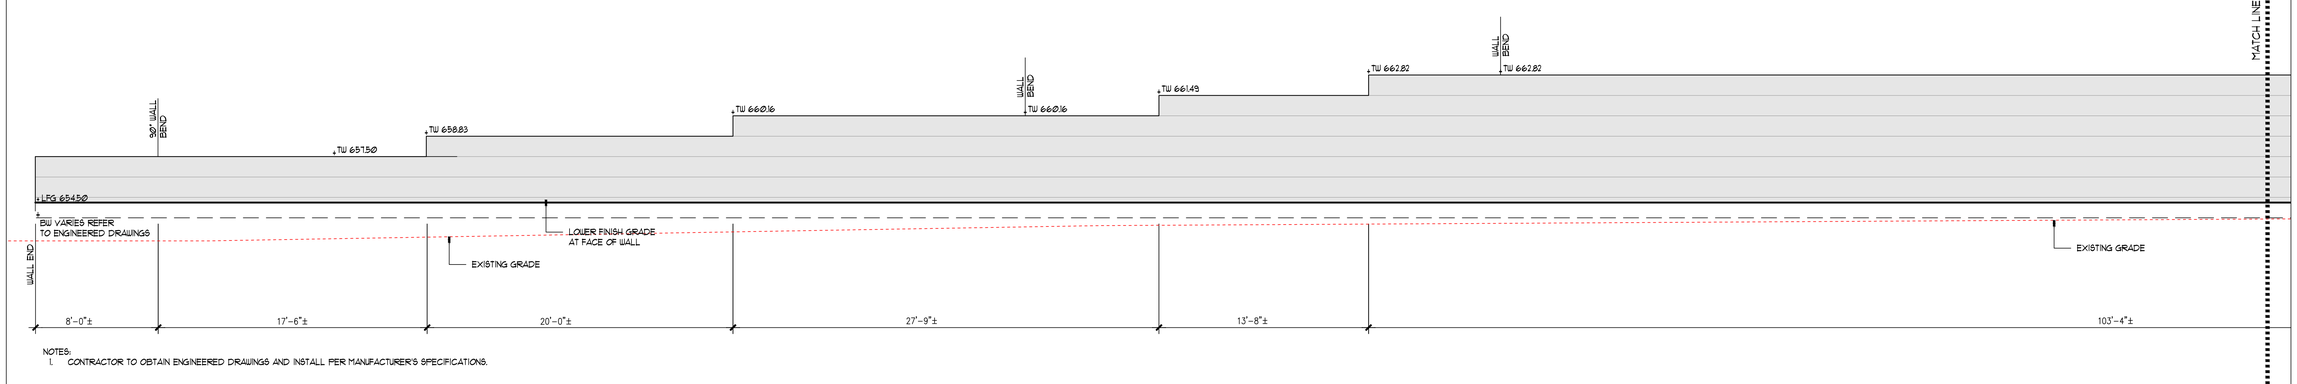

NOTES:
1. CONTRACTOR TO OBTAIN ENGINEERED DRAWINGS AND INSTALL PER MANUFACTURER'S SPECIFICATIONS.

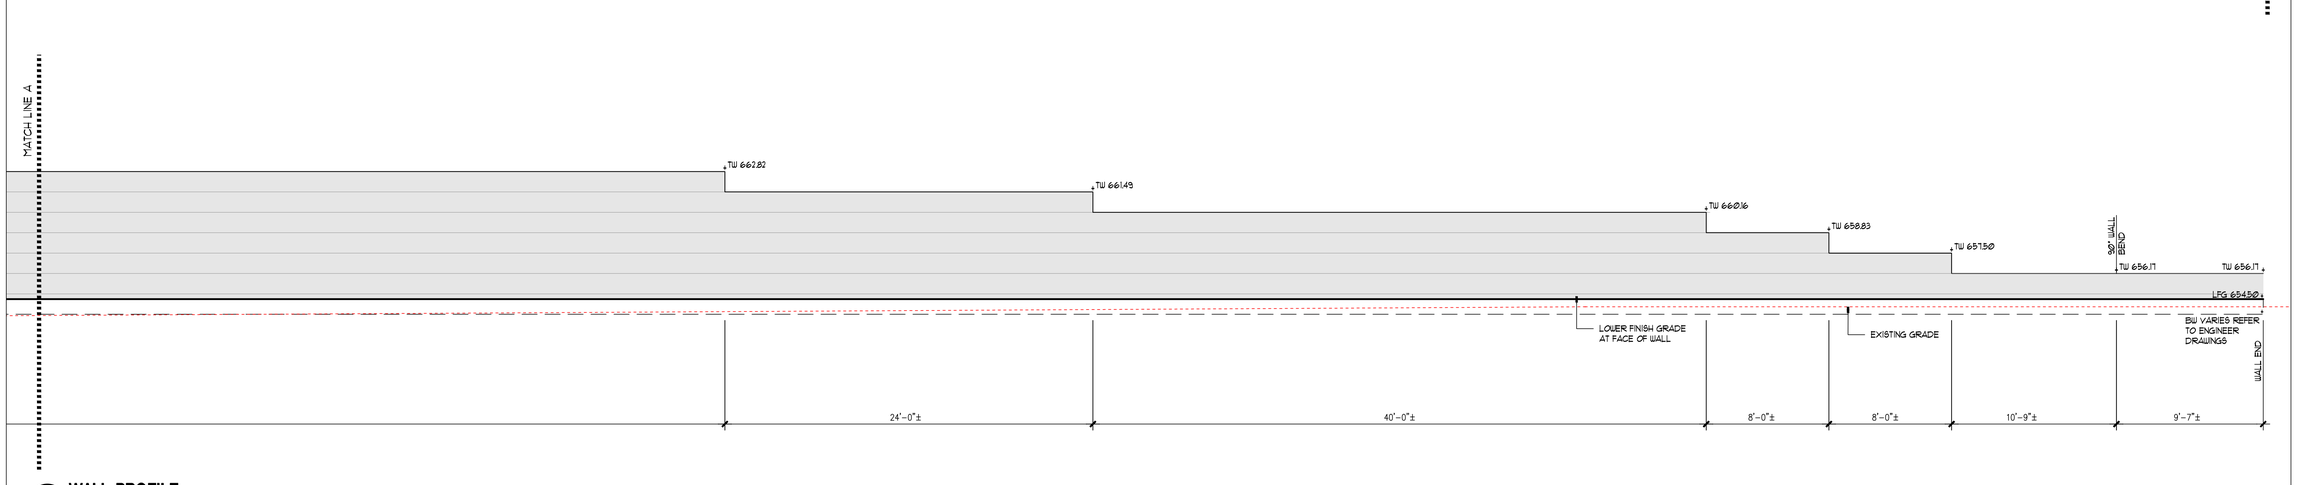

1 L4.10 **WALL PROFILE**
SCALE 1" = 4'-0"

SWBR
387 East Main Street Rochester NY 14604
585 232 8300 | rochester@swbr.com

KEPLINGER FREEMAN ASSOCIATES
LANDSCAPE ARCHITECTURE & LAND PLANNING
6305 FLY ROAD, SUITE 201 EAST SYRACUSE, NEW YORK 13057
PHONE: (315) 445-7980 FAX: (315) 445-7981

HCR SHARS NO. :

Drawn By:	NL
Checked By:	SF
Project Manager:	NL / SF

These documents and all the ideas, arrangements, designs and plans indicated thereon or presented herein are owned by and are the property of SWBR and no part thereof shall be used by any person, firm, or corporation for any purpose whatsoever except with the specific written permission of SWBR. All rights reserved. ©

Revisions

Christopher Community
Tefft Meadows Apartments

SWBR Project Number 21152.00

Christopher Communities
990 James Street,
Syracuse, NY 13203

L4.10
Details

01.12.2022
Municipal Review

FILE PATH: BIM 360://21152.00 Christopher Community Marcellus Apartments/21152.00 Christopher Community Marcellus Apartments.rvt